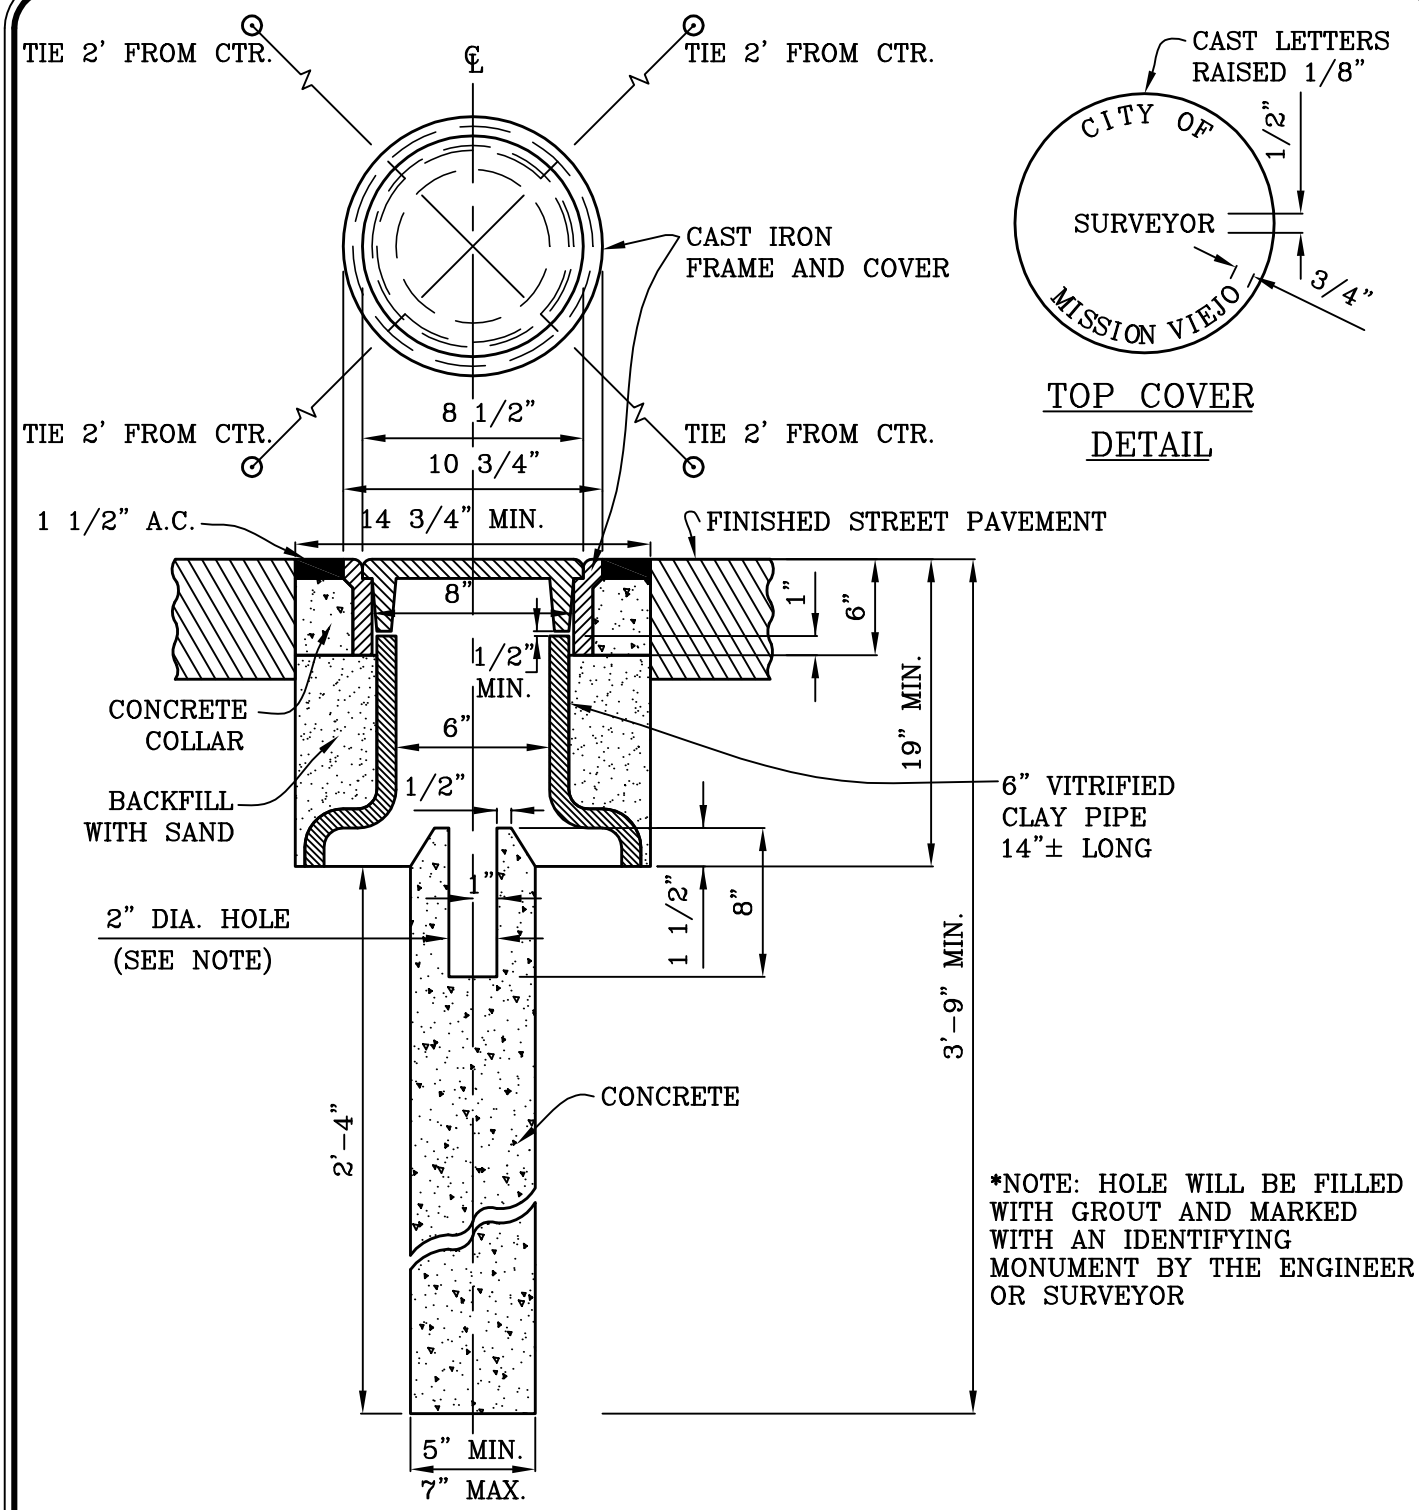

*NOTE: HOLE WILL BE FILLED WITH GROUT AND MARKED WITH AN IDENTIFYING MONUMENT BY THE ENGINEER OR SURVEYOR

CITY OF MISSION VIEJO

SURVEY MONUMENT (TYPE A)

STANDARD PLAN NO.

341

APPROVED | RCE 30190 | DATE 9-23-03

SHT 1 OF 1